Attachment 9: Replacement Page of Visual Impact Assessment

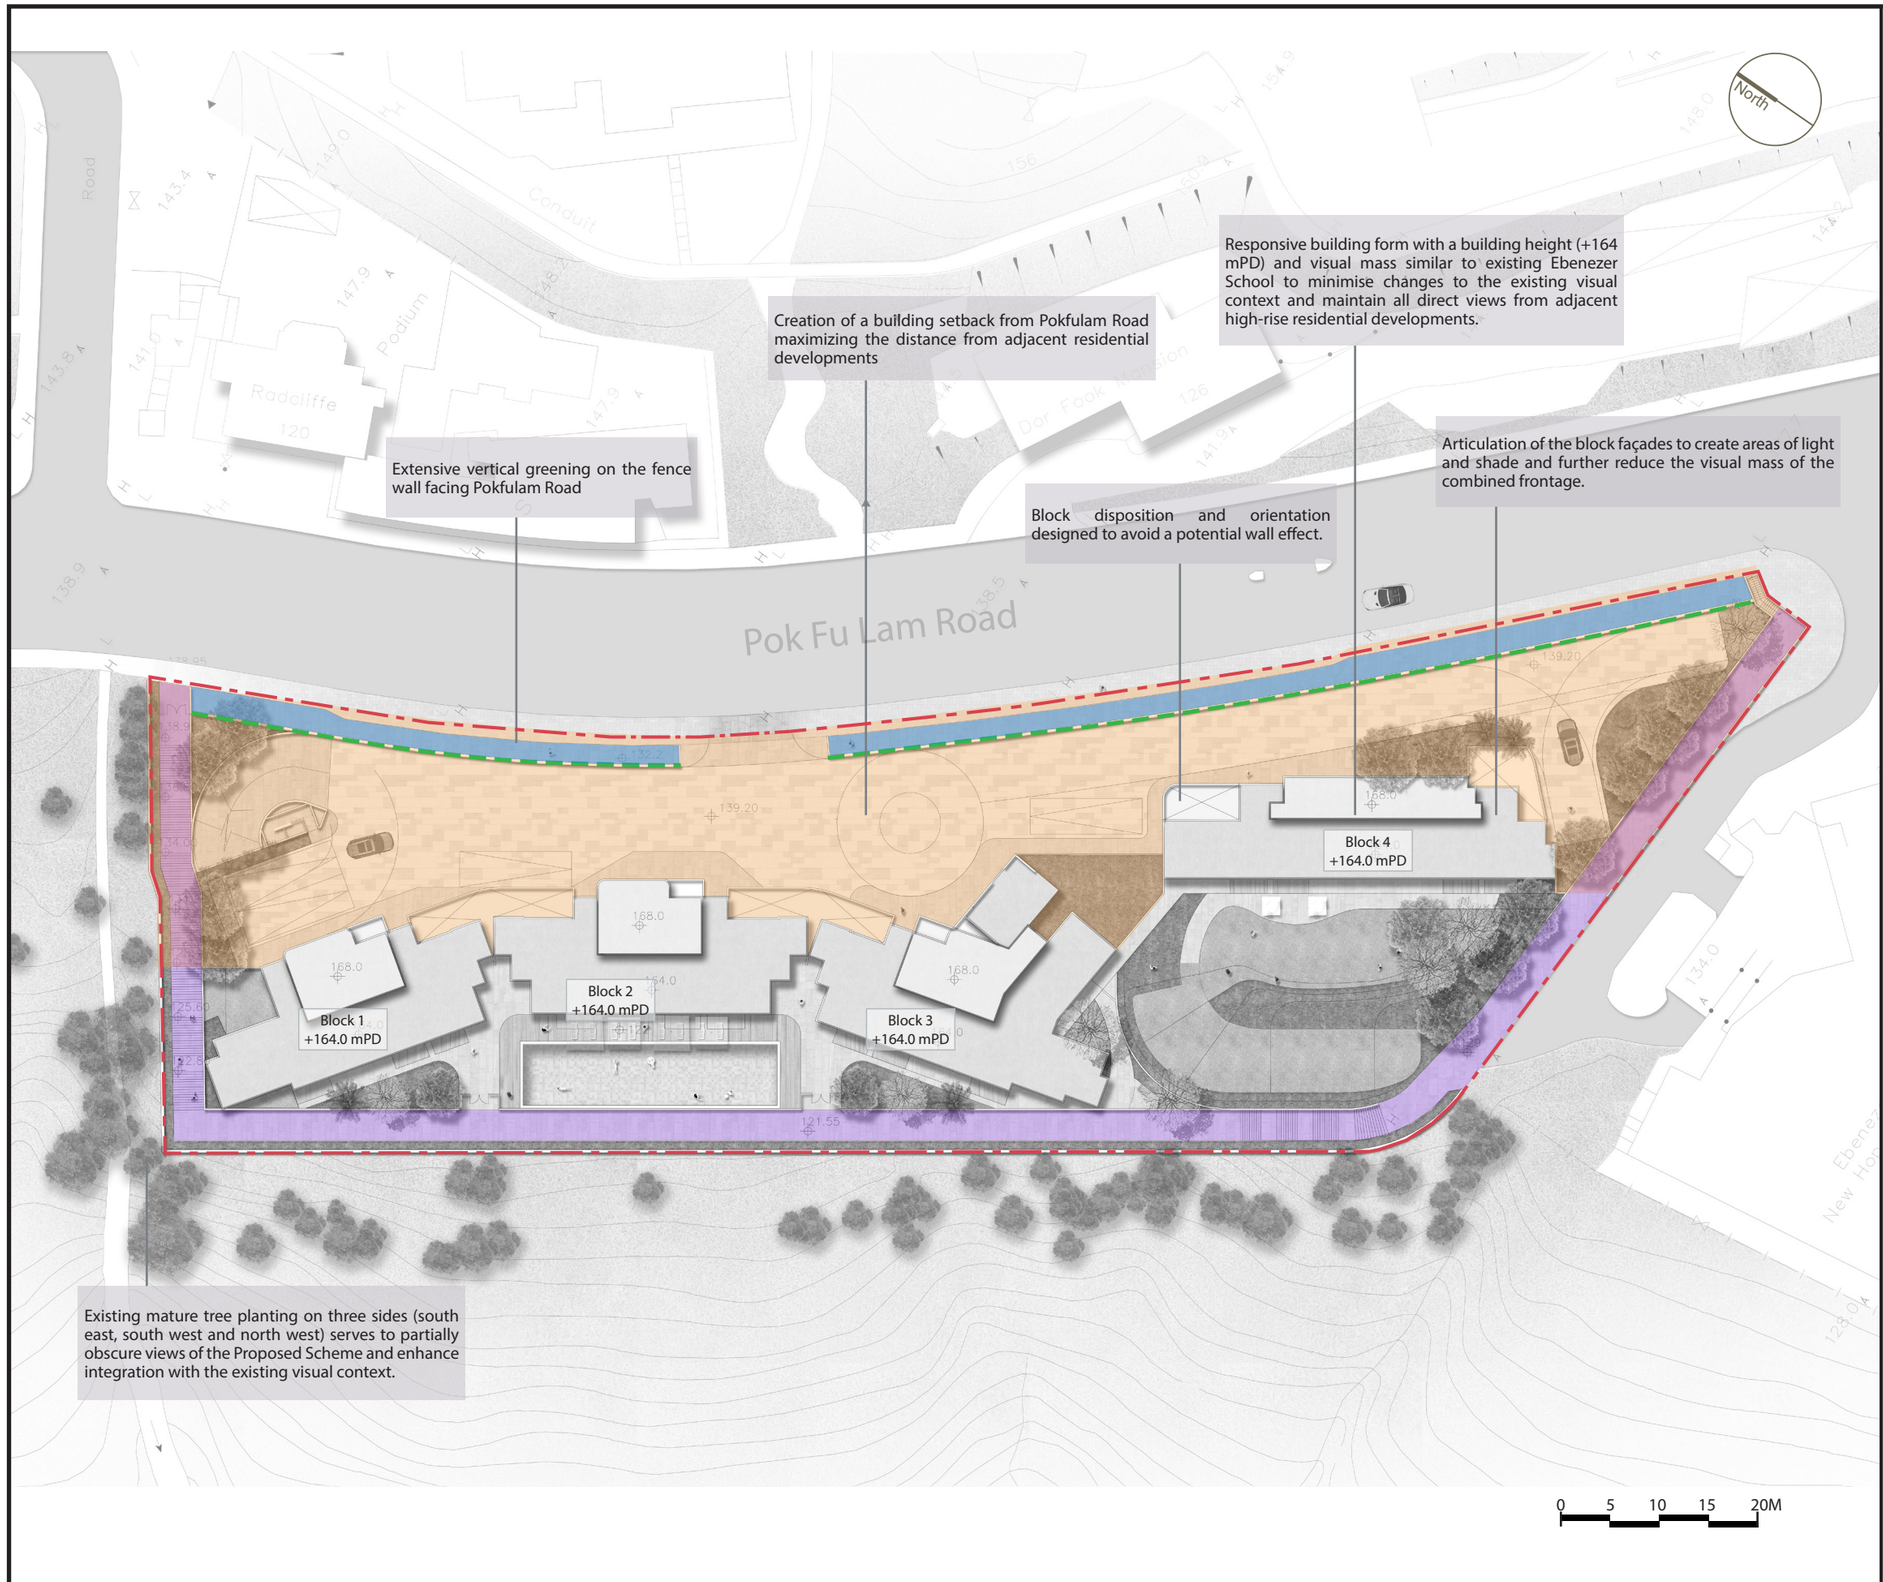

LEGEND

- Application Site Boundary
- Proposed Blocks
- Proposed Building Setback
- Proposed Maintenance Footpath for Slopes
- Proposed MOE/ Footpath (Lease Condition)
- Proposed Vertical Greening

FIGURE TITLE

Layout Plan Submission and Proposed Minor Relaxation of Building Height Restriction for Permitted Flat Use at 131 Pok Fu Lam Road, Hong Kong, RBL 136RP

Proposed Scheme: Urban Design Considerations

SCALE	N.T.S.	DATE	Nov 2023
CHECKED	CJF	DRAWN	IW
FIGURE NO.	Figure 3.1	REV	A

SCENIC Landscape Studio Limited
LANDSCAPE ARCHITECTURE, LANDSCAPE PLANNING & ASSESSMENT
12/F So Hong Commercial Building, 41-47 Jervois Street, Sheung Wan, Hong Kong
Telephone: 2468 2422
Facsimile: 3016 2422
Website: scenic@studioscenic.com