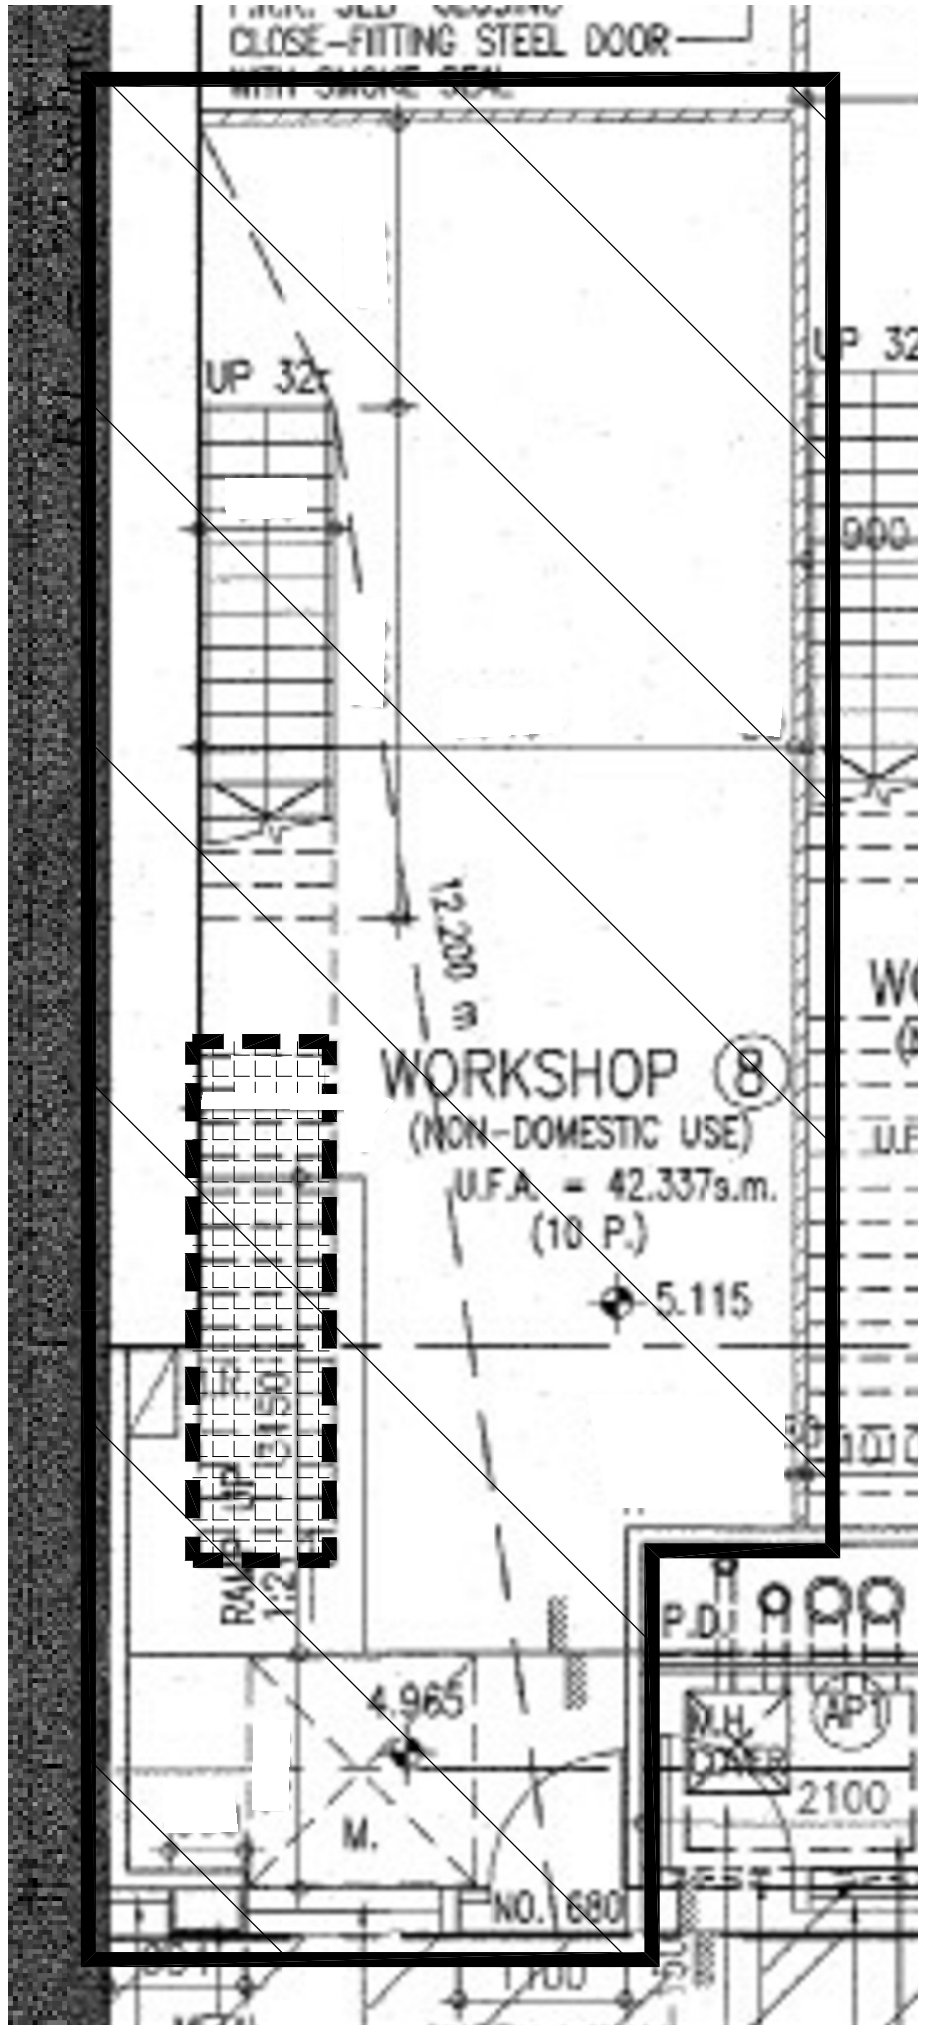

LAYOUT PLAN (SCALE 1:50)

LEGEND

APPLICATION SITE

GFA = 52.511sqm

SLAB OPENING AT 1/F

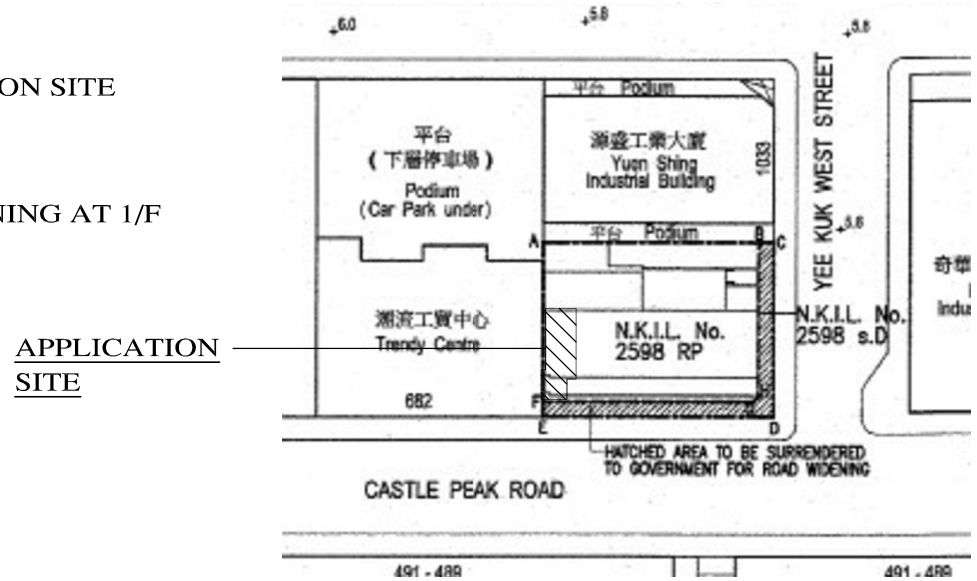

LOCATION PLAN (SCALE 1:1000)

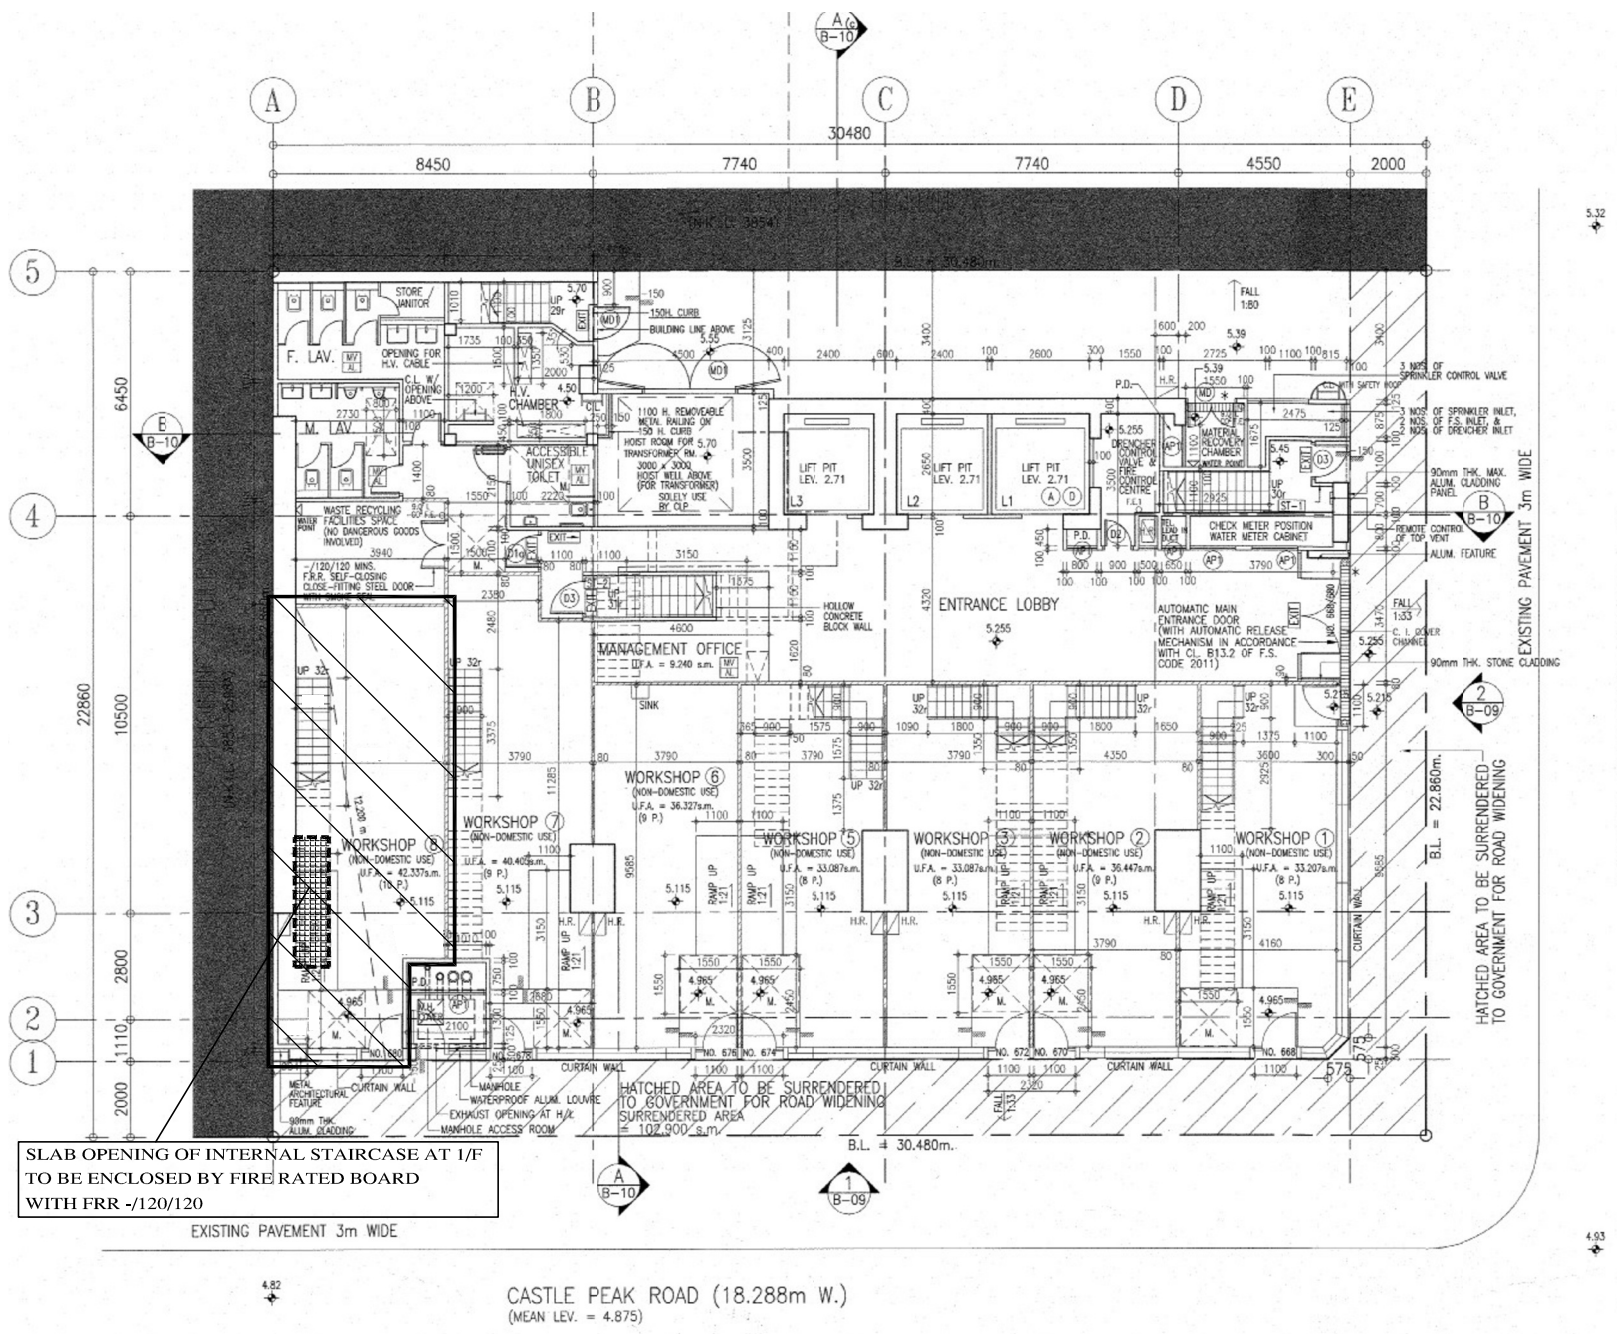

GROUND FLOOR PLAN (SCALE 1:200)

B.D. REFERENCE

F.S.D. REFERENCE

NOTES :

REV.	DESCRIPTION	DATE
—	1ST SUBMISSION	08/24

PROJECT :

SECTION 16 APPLICATION AT THE REMAINING PORTION OF NEW KOWLOON INLAND LOT. NO. 2598, UNIT 8 ON GROUND FLOOR, W668, NO.680 CASTLE PEAK ROAD, KOWLOON

DRAWING TITLE :

SECTION 16 APPLICATION
LOCATION PLAN, GF PLAN
LAYOUT PLAN

AUTHORIZED PERSON :

C&L architects & surveyors ltd
朱倫建築師測量師有限公司

REGISTERED STRUCTURAL ENGINEER

JOB No. : LI257

DESIGNED :	DRAWN :	CHECKED :	APPROVED :
TW	YN	CYC	CYC

PRINTED DATE :	DATE :
AUG-2024	AUG-2024

SCALE AT A3	DRAWING No. :	REV:
-	LA-01	-

GENERAL NOTES:
DO NOT SCALE DRAWING, FIGURED DIMENSIONS ARE TO BE FOLLOWED. READ THIS DRAWING IN CONNECTION WITH GENERAL ARCHITECTURAL PLANS, STRUCTURAL PLANS AND OTHER RELATED DRAWINGS. THE ARCHITECT/ ENGINEER SHALL BE NOTIFIED IMMEDIATELY OF ANY DISCREPANCY FOUND THEREIN.