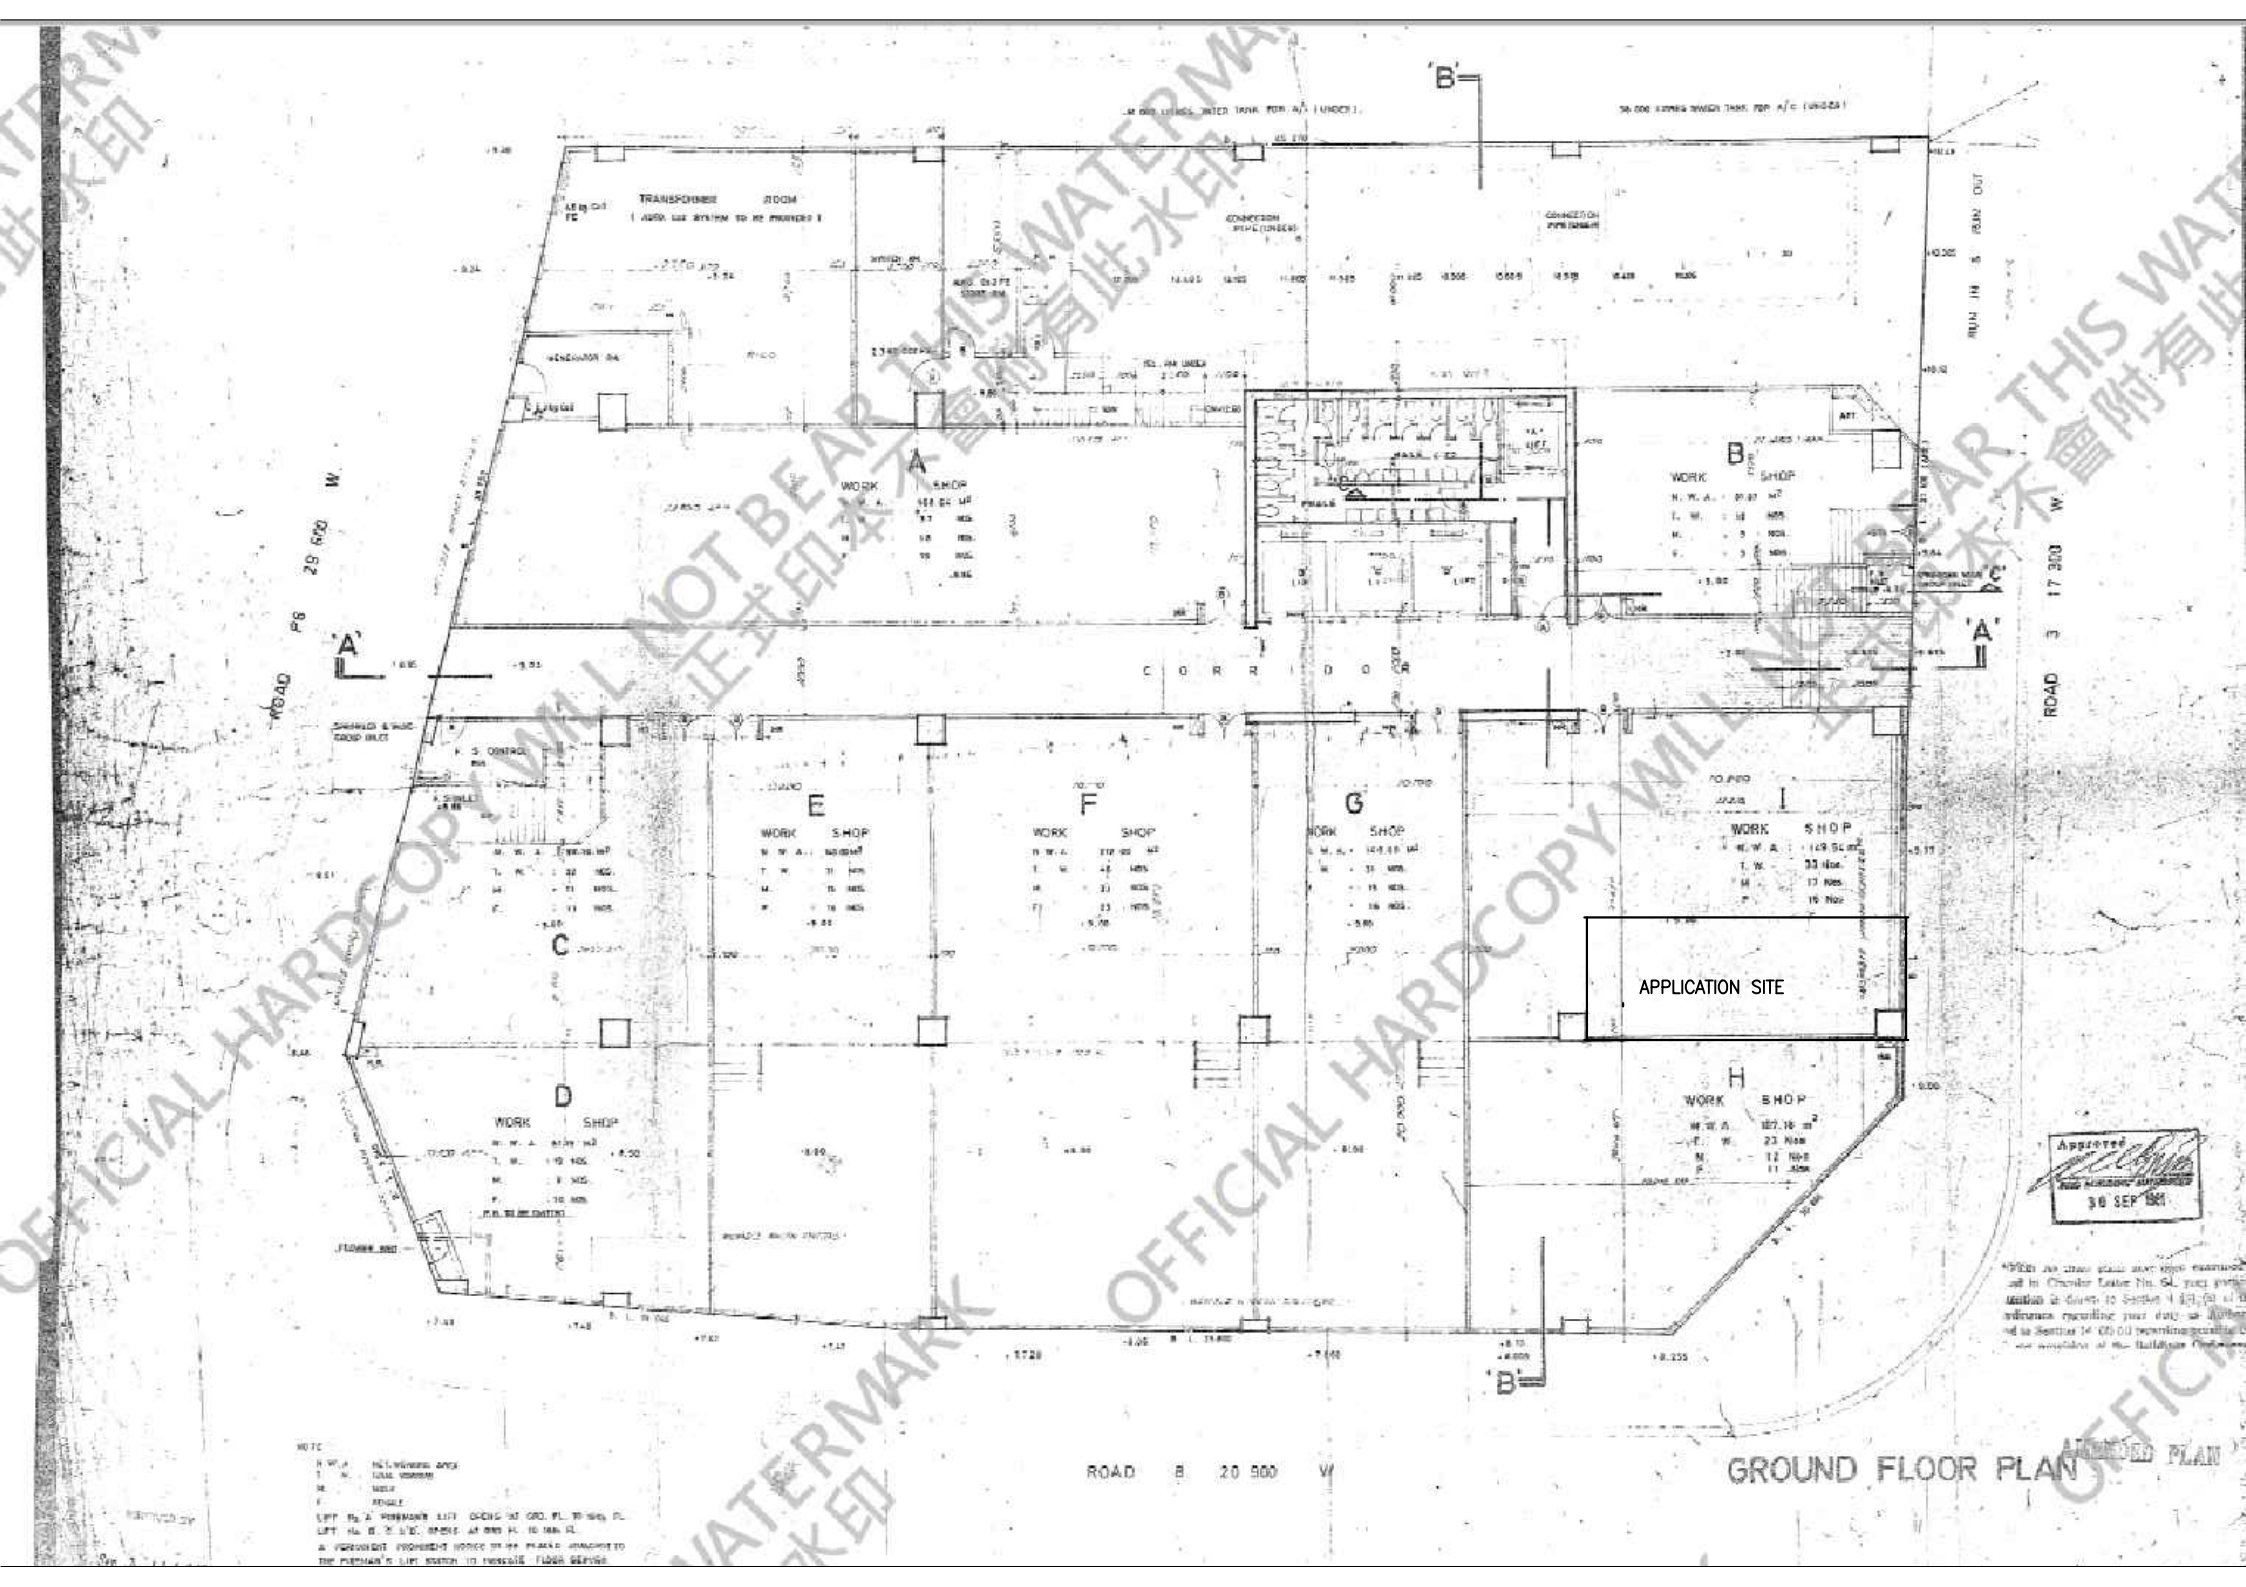
TRANSFORMER ROOM
CONNECTION PIPE (UNDER)
WORK SHOP
A
B
C
D
E
F
G
H
I
CORRIDOR
APPLICATION SITE
ROAD B 20 000 W
ROAD 3 17 300 W
GROUND FLOOR PLAN
Approved
30 SEP 1981
OFFICIAL HARDCOPY WILL NOT BEAR THIS WATERMARK