Annex 2

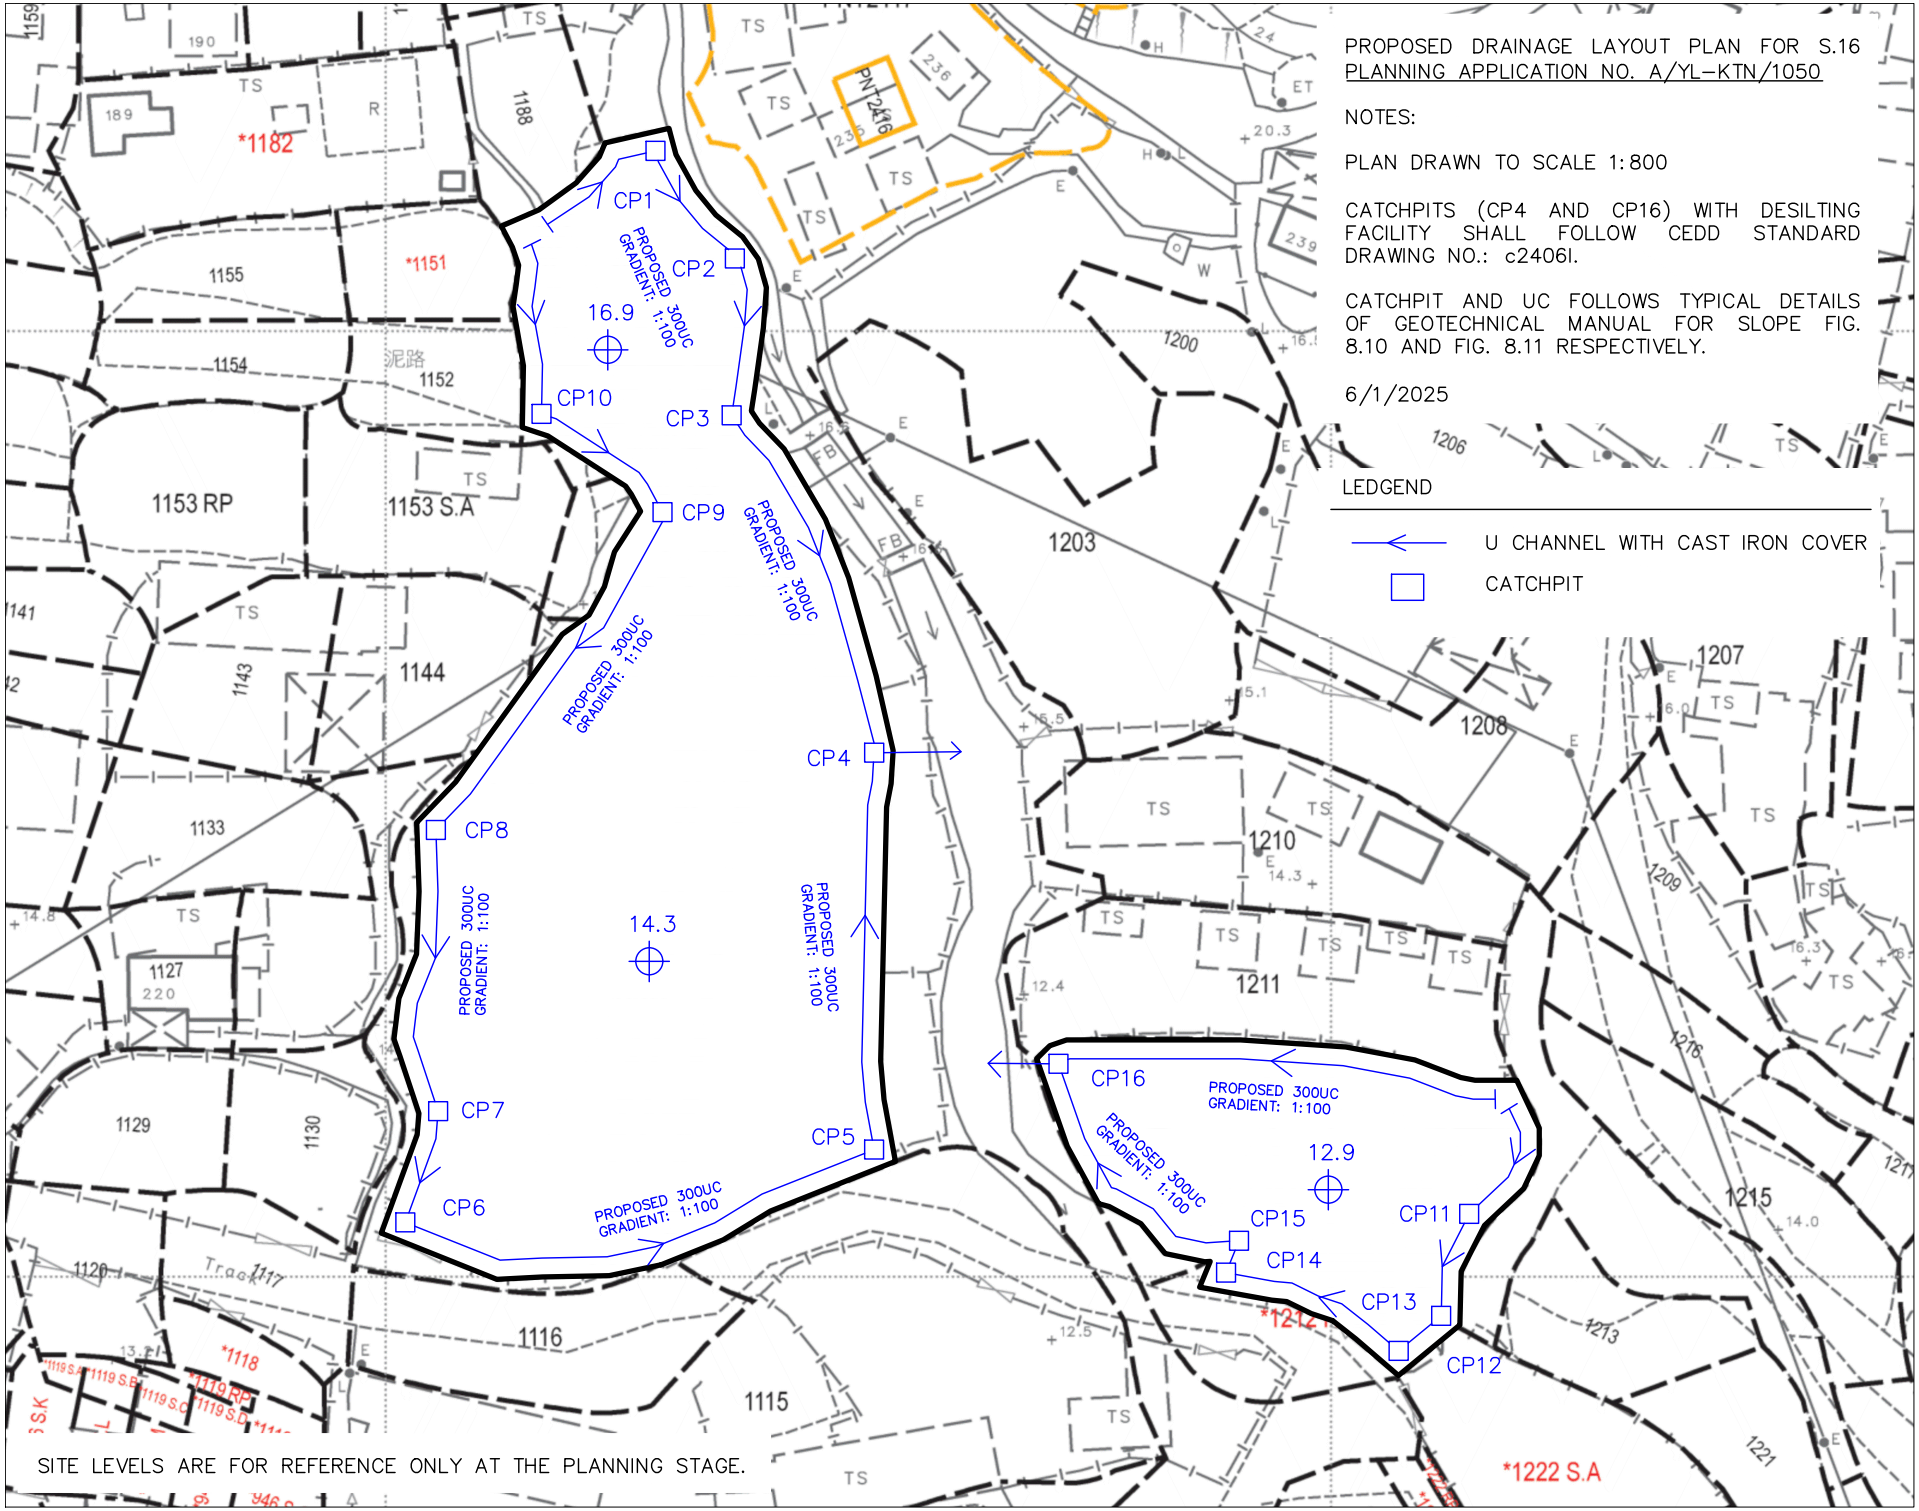
PROPOSED DRAINAGE LAYOUT PLAN FOR S.16 PLANNING APPLICATION NO. A/YL-KTN/1050
NOTES:
PLAN DRAWN TO SCALE 1:800
CATCHPITS (CP4 AND CP16) WITH DESILTING FACILITY SHALL FOLLOW CEDD STANDARD DRAWING NO.: c2406l.
CATCHPIT AND UC FOLLOWS TYPICAL DETAILS OF GEOTECHNICAL MANUAL FOR SLOPE FIG. 8.10 AND FIG. 8.11 RESPECTIVELY.
6/1/2025
LEDGEND
U CHANNEL WITH CAST IRON COVER
CATCHPIT
CP1
CP2
CP3
CP4
CP5
CP6
CP7
CP8
CP9
CP10
CP11
CP12
CP13
CP14
CP15
CP16
PROPOSED 300UC GRADIENT: 1:100
16.9
14.3
12.9
SITE LEVELS ARE FOR REFERENCE ONLY AT THE PLANNING STAGE.