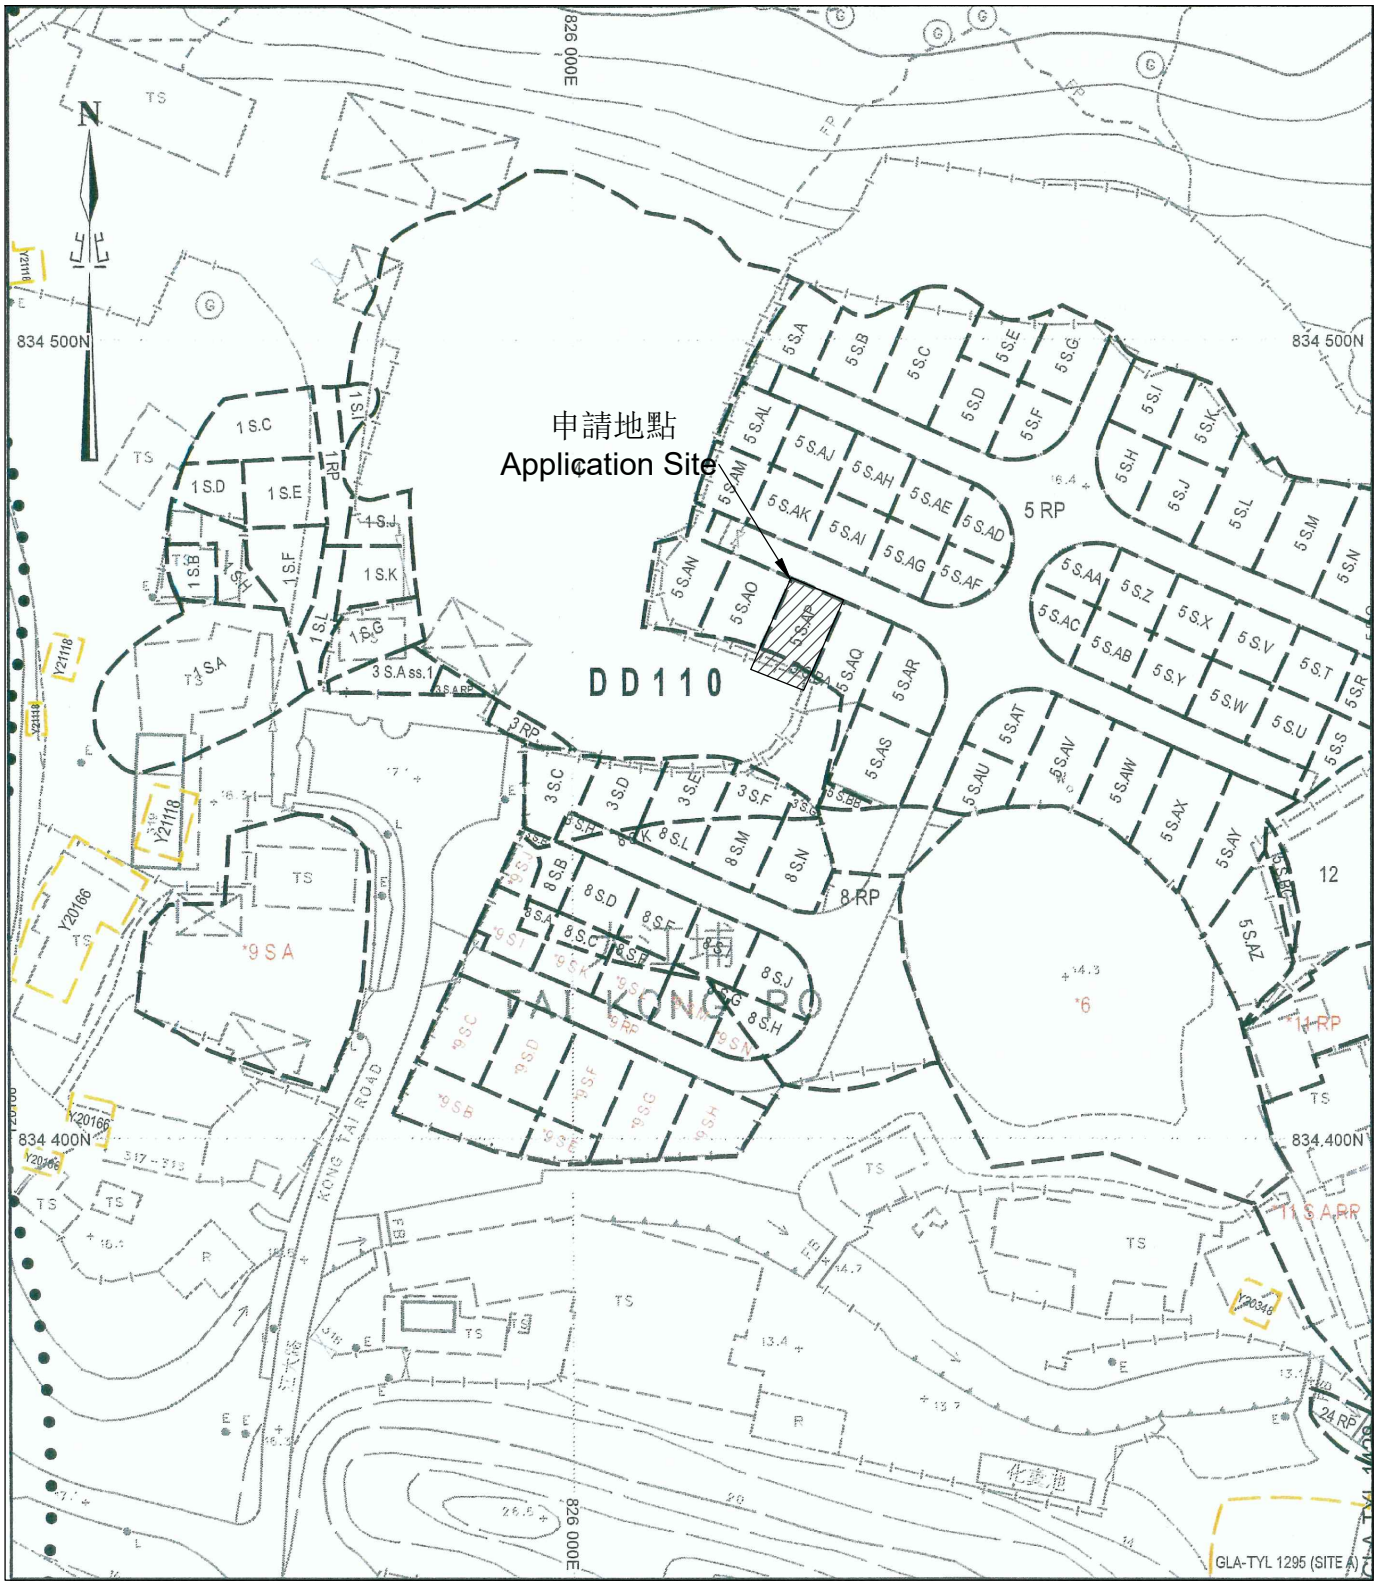


| PROJECT 項目名稱: | DRAWING TITLE 圖目: | REMARKS 備註: |
|---|---|---|
| Temporary Animal Boarding Establishment (Cattery) for a Period of 3 Years at Lots 4 (Part), 5 S.AP & 5 S.BA in D.D.110, Tai Kong Po, Kam Tin, Yuen Long, N.T | Site Plan (Lot) | |
| | DRAWING No. 圖號: Figure 2 | SCALE 比例: NTS |