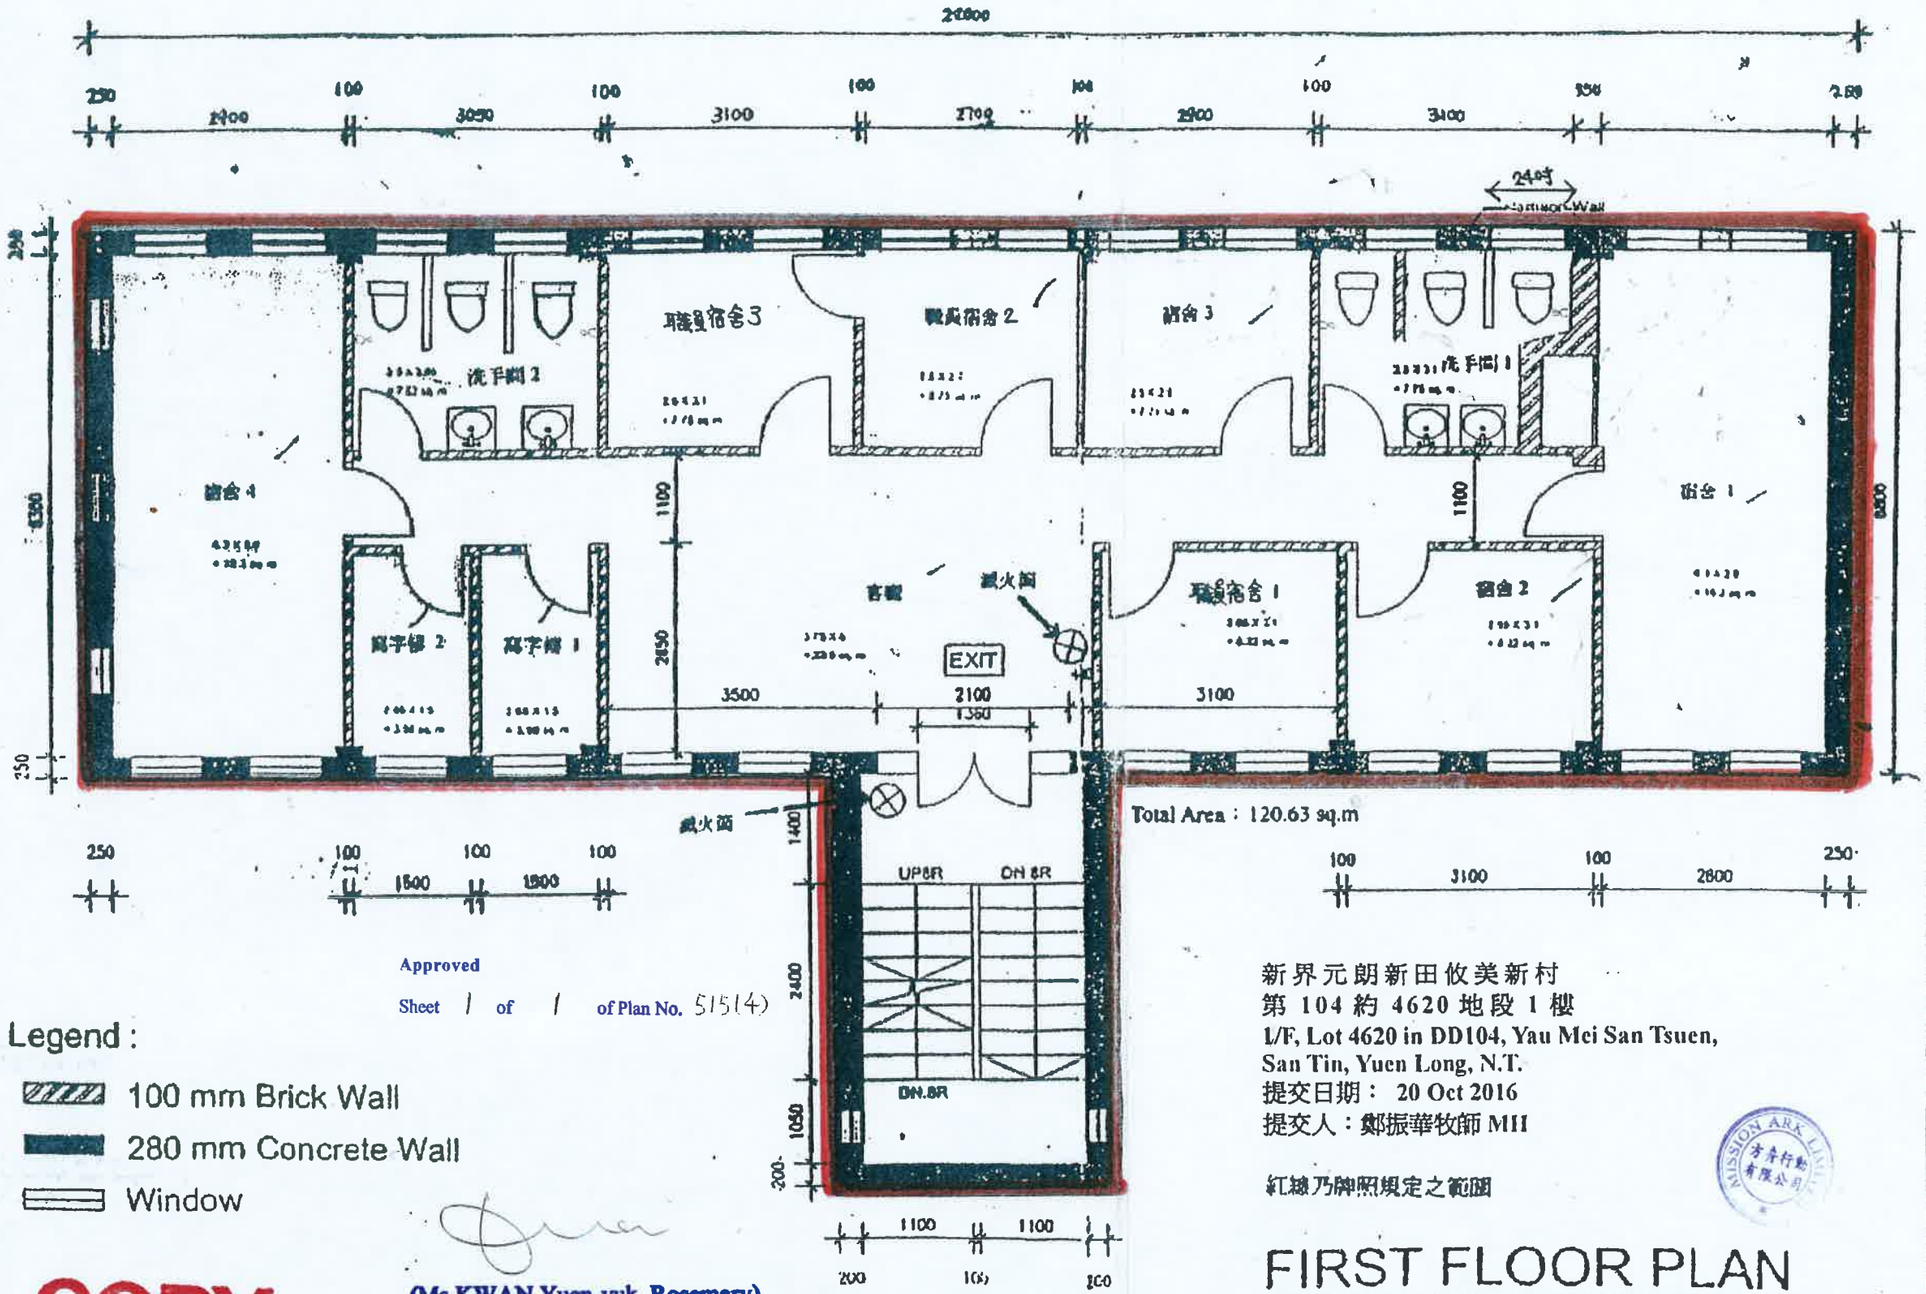

Approved

Sheet 1 of 1 of Plan No. 5151(4)

Legend :

- 100 mm Brick Wall
- 280 mm Concrete Wall
- Window

COPY

(Ms KWAN Yuen-yuk, Rosemary)
for Director of Social Welfare
30 DEC 2016

Total Area : 120.63 sq.m

新界元朗新田攸美新村
第 104 約 4620 地段 1 樓
L/F, Lot 4620 in DD104, Yau Mei San Tsuen,
San Tin, Yuen Long, N.T.
提交日期： 20 Oct 2016
提交人：鄭振華牧師 MH

紅線乃牌照規定之範圍

FIRST FLOOR PLAN

1:100

B.D. Ref

F.S.D. Ref

NOTES

Revisions

No	Date	Description

ISSUED DATE 22/4/02

AUTHORIZED PERSON

PROJECT
Mission Ark
Yuen Long Centre

DRAWING TITLE
FIRST FLOOR
LAYOUT PLAN

PROJECT NO. UJ 751

Drawn AC | Checked CW

Scale 1:100 | Date 22/4/02

DRAWING NO.
UJ 751...P-01