Appendix I
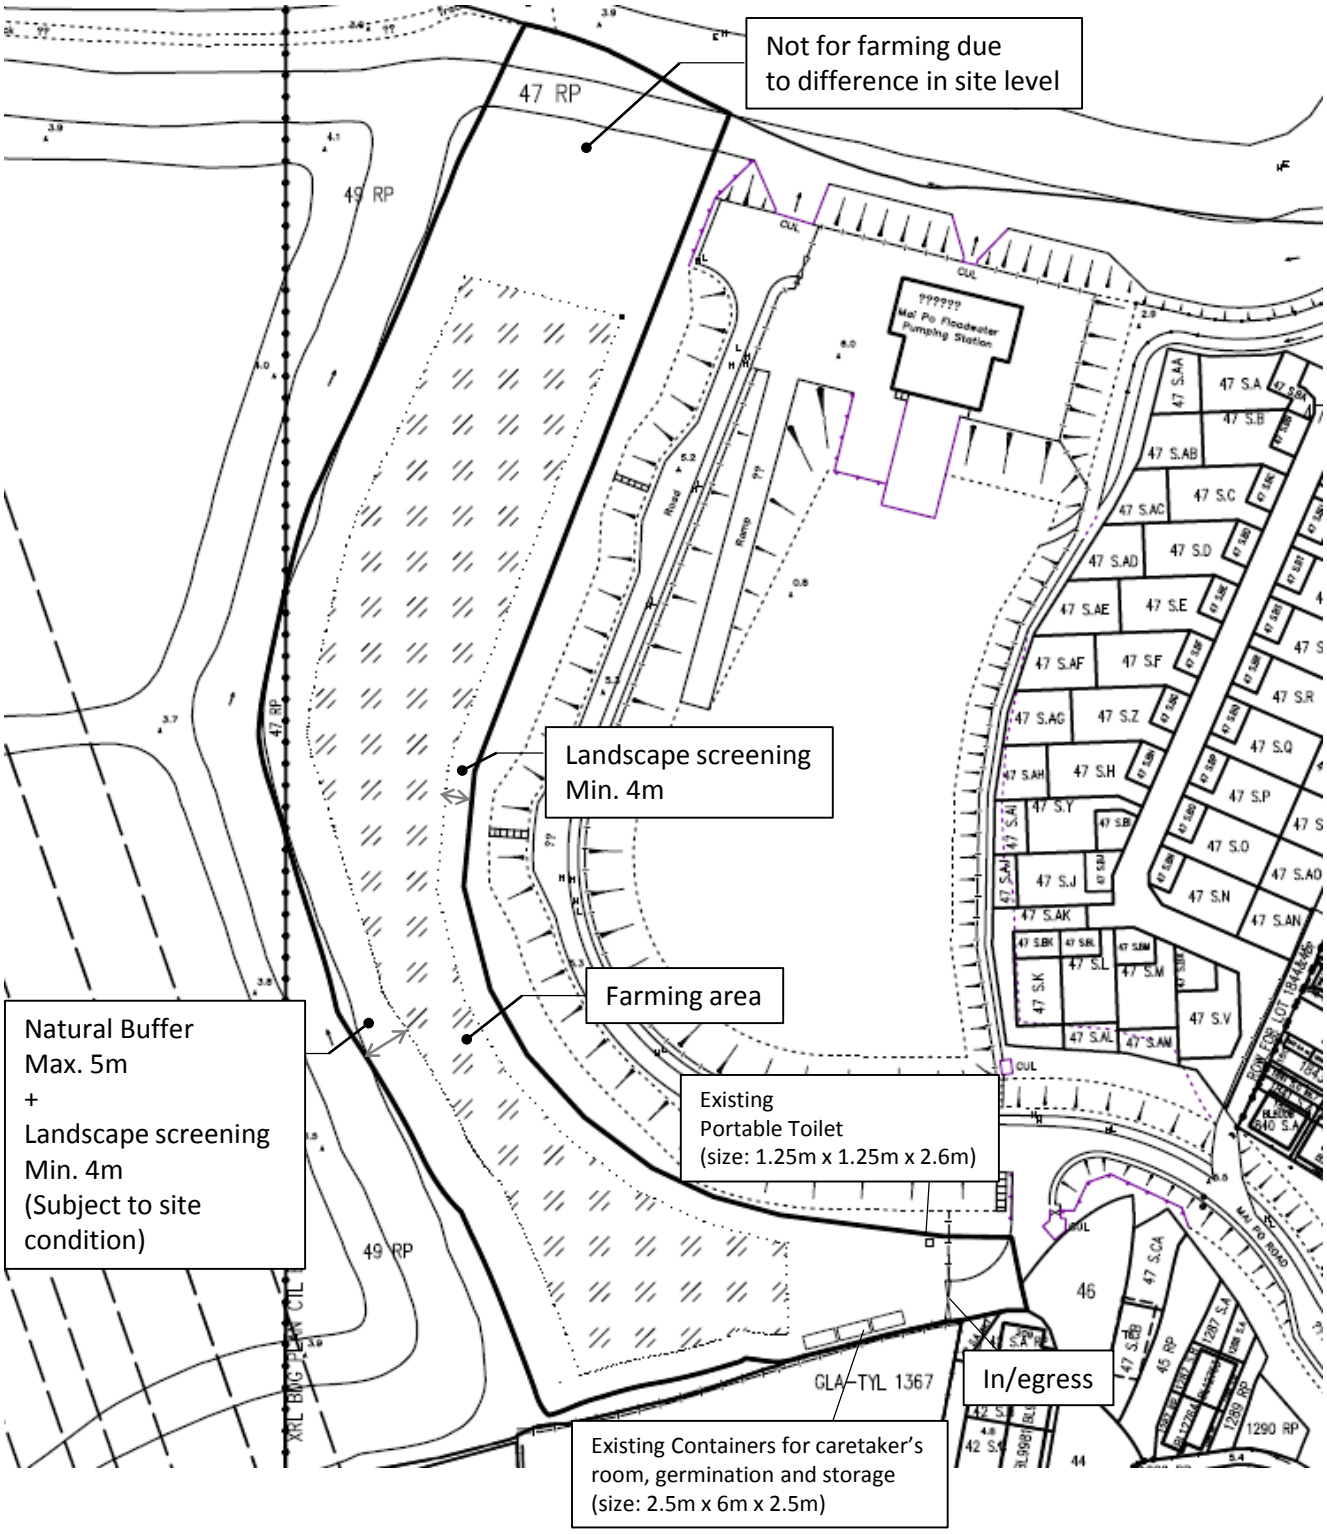
Master Layout Plan