Appendix 1 - Application site

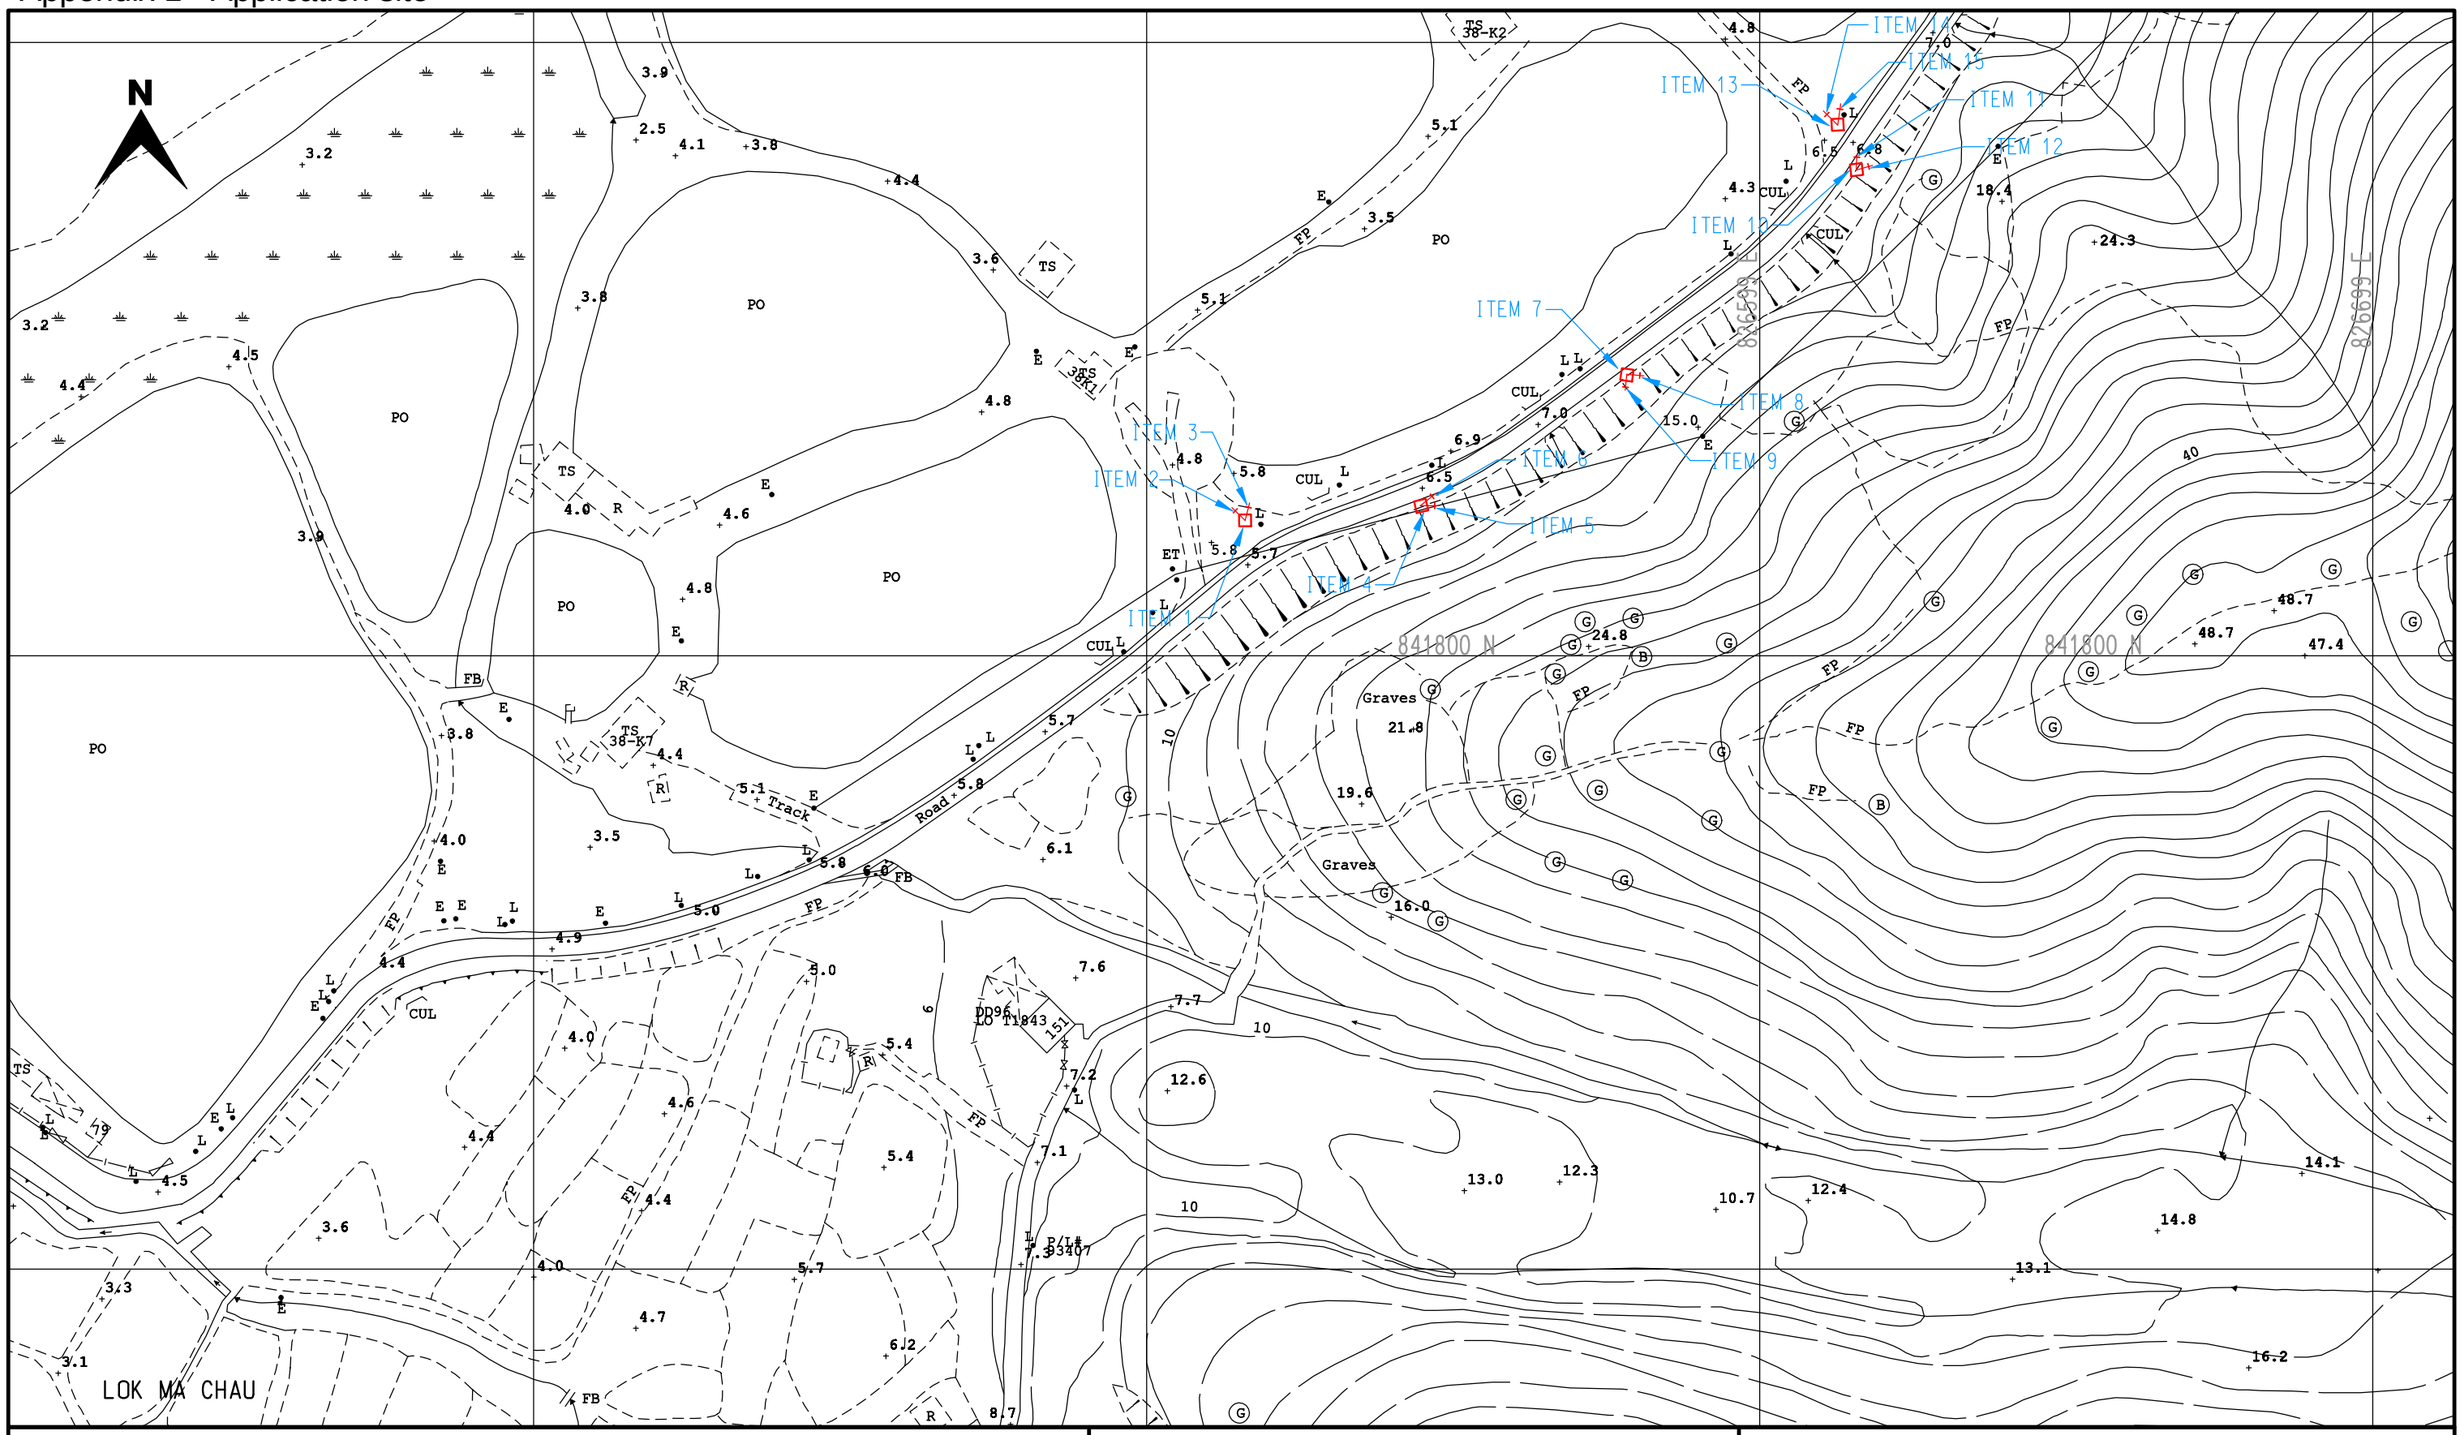

LEGEND :

- PROPOSED TRENCH FOR LAYING / RECOVERING CABLE
- PROPOSED TRENCH FOR LAYING DUCTS
- PROPOSED CABLE THROUGH EXISTING DUCTS
- EXISTING PILLAR
- PROPOSED PILLAR 1.6M x 0.6M x 0.75M / CUTOUT BOX
- EXCAVATION FOR JOINTING / REPAIRING / INSPECTING CABLE
- PROPOSED 5.0M(L) x 2.39M(W) x 3.0M(H) PACKAGE SUBSTATION
- EXISTING OVERHEAD LINE & POLE
- PROPOSED 11kV, L.V., OHL, OF STEEL / WOODEN POLE
- OVERHEAD LINE & POLE TO BE REMOVED
- PROPOSED TREE TRIMMING / CUTTING
- EXISTING POLE MOUNTED TRANSFORMER
- PROPOSED POLE MOUNTED TRANSFORMER
- PROPOSED STAY / STAY POLE

CLP 中電

TITLE : OHL POLE & STAY ERECTION AT LOK MA CHAU VILLAGE

SCALE 1:1000		DRAWN : C.M.TANG	MAP NO : 02SE03B
DATE : 30-11-2021		CHECKED : Y.F.YIK	
REGION : NR	O.C. : YL	E/O NO :	PROJECT REF. : NRYL2020-0710 / PLAN REF. : NRYL2020-0710-02H

Map data reproduced with permission of the Director of Lands. (C) Hong Kong