Proposed Temporary Public Vehicle Park Layout Plan
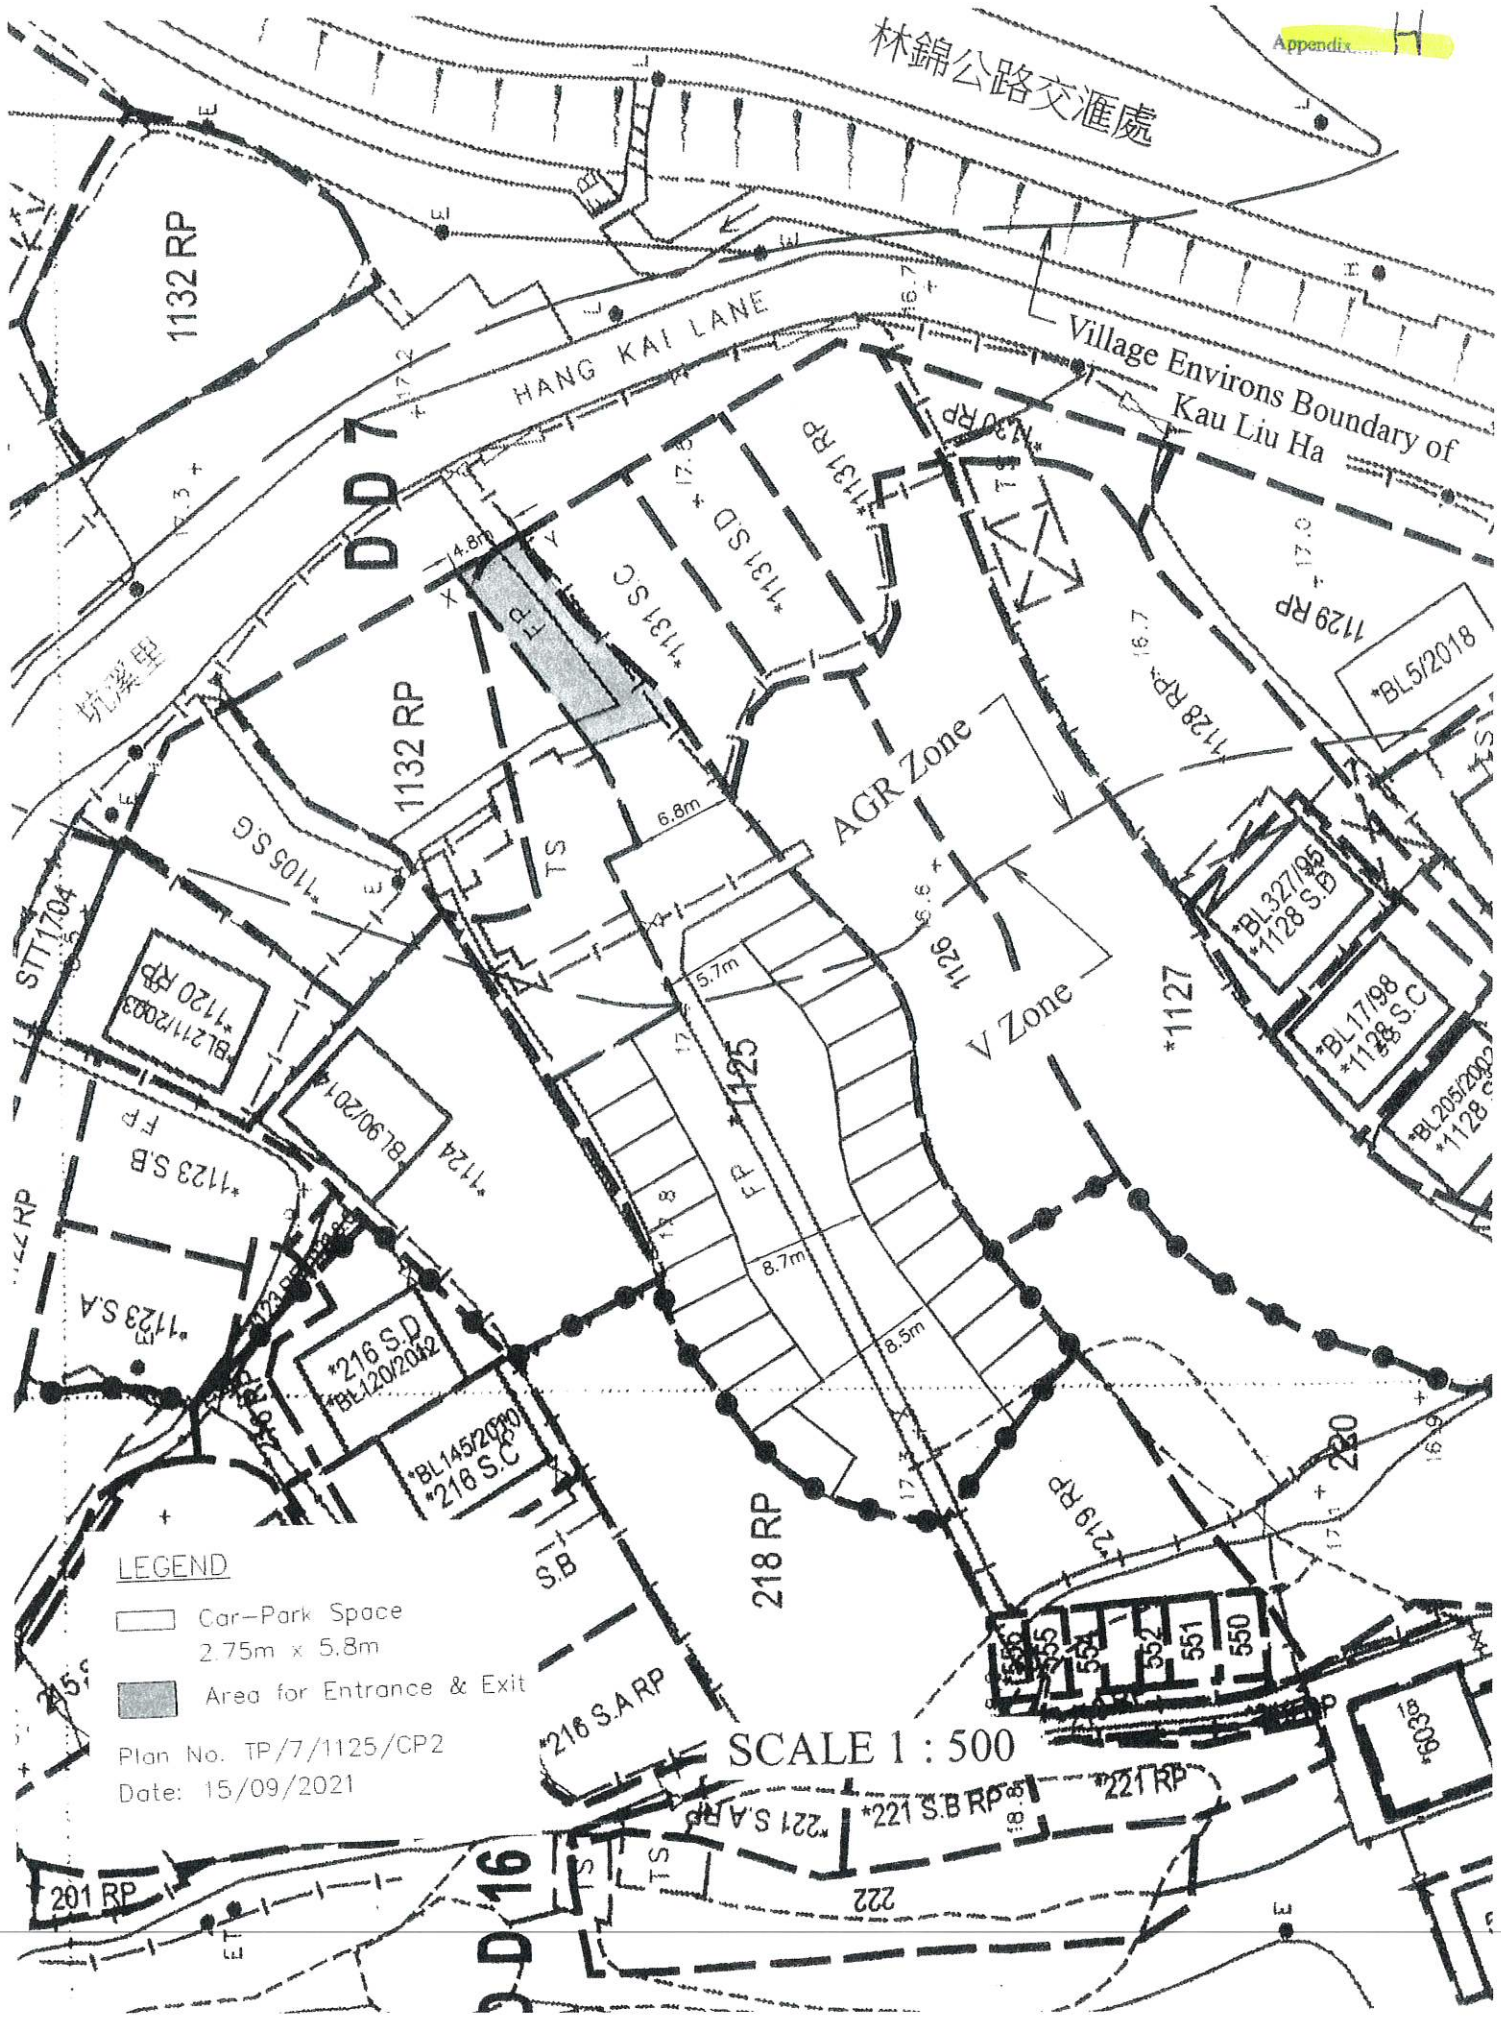
Car-Park Spaces 22 in total for Private Cars Only